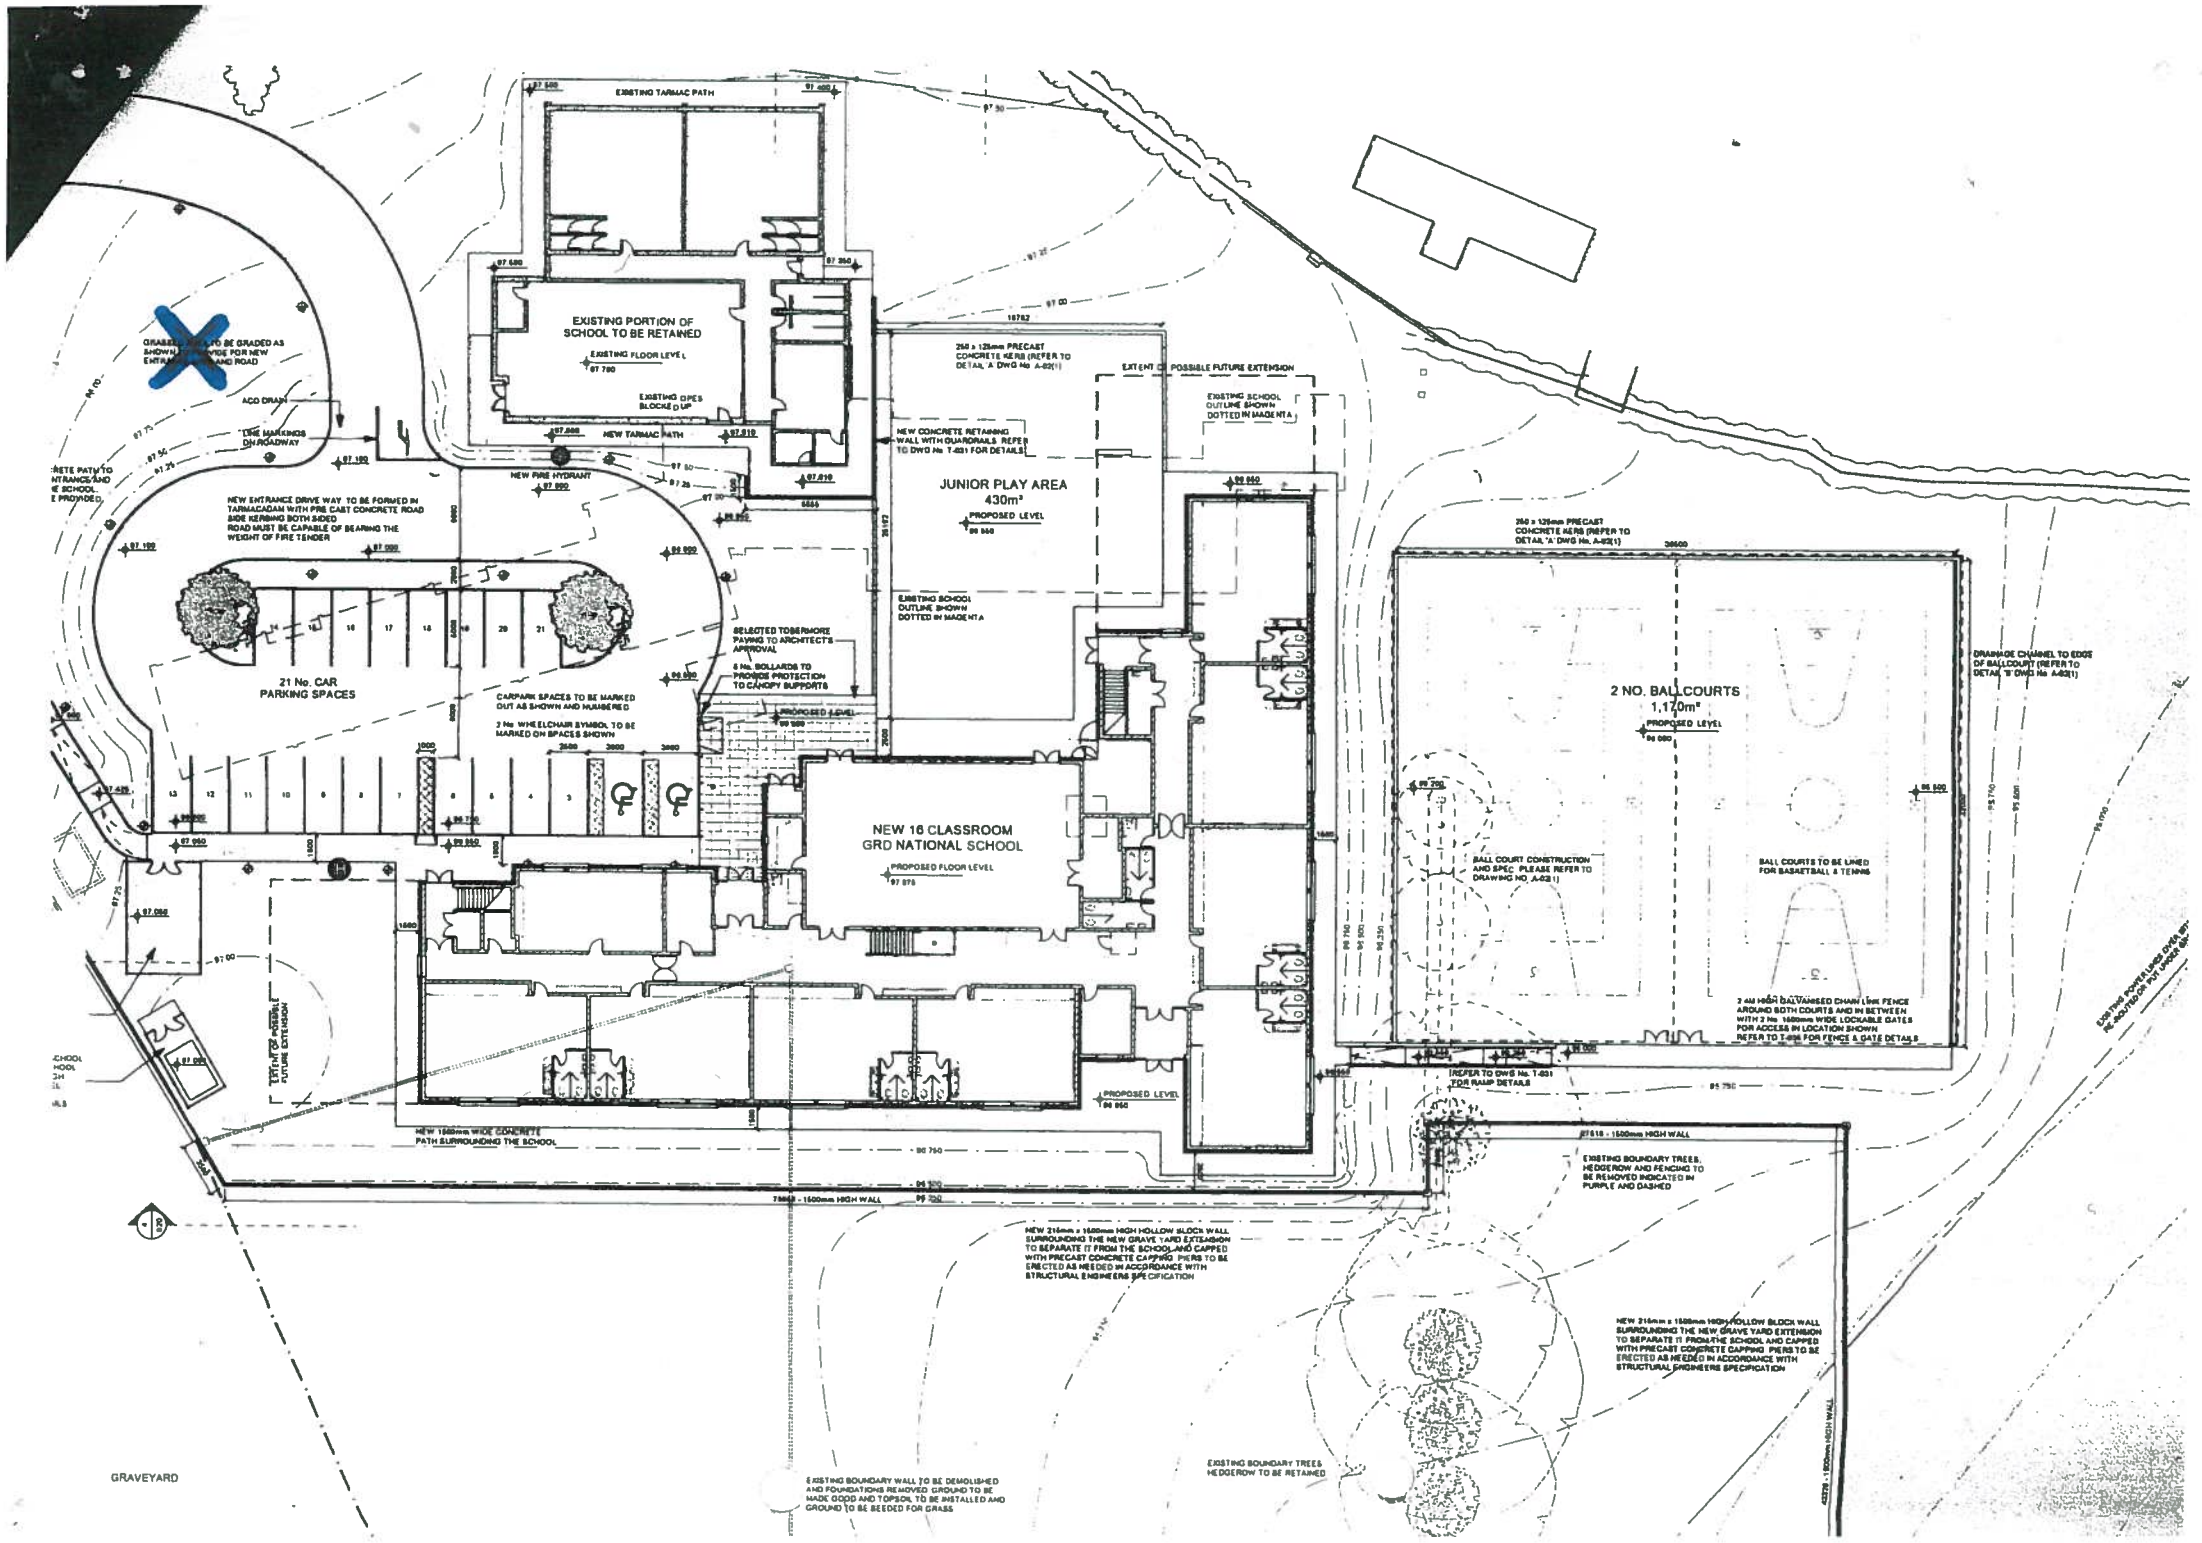
EXISTING TARMAC PATH
EXISTING PORTION OF SCHOOL TO BE RETAINED
EXISTING FLOOR LEVEL
EXISTING PIPES BLOCKED UP
NEW TARMAC PATH
NEW FIRE HYDRANT
ACO DRAIN
LINE MARKINGS ON ROADWAY
NEW ENTRANCE DRIVE WAY TO BE FORMED IN TARMACADAM WITH PRE CAST CONCRETE ROAD SIDE KERBING BOTH SIDED ROAD MUST BE CAPABLE OF BEARING THE WEIGHT OF FIRE TENDER
21 No. CAR PARKING SPACES
CARPARK SPACES TO BE MARKED OUT AS SHOWN AND NUMBERED
2 No. WHEELCHAIR SYMBOL TO BE MARKED ON SPACES SHOWN
SELECTED TOBERMORE PAVING TO ARCHITECT'S APPROVAL
6 No. BOLLARDS TO PROVIDE PROTECTION TO CANOPY SUPPORTS
PROPOSED LEVEL
250 x 125mm PRECAST CONCRETE KERB (REFER TO DETAIL 'A' DWG No. A-02(1)
EXTENT OF POSSIBLE FUTURE EXTENSION
EXISTING SCHOOL OUTLINE SHOWN DOTTED IN MAGENTA
NEW CONCRETE RETAINING WALL WITH GUARDRAILS REFER TO DWG No. T-031 FOR DETAILS
JUNIOR PLAY AREA
430m²
PROPOSED LEVEL
EXISTING SCHOOL OUTLINE SHOWN DOTTED IN MAGENTA
NEW 16 CLASSROOM GRD NATIONAL SCHOOL
PROPOSED FLOOR LEVEL
EXTENT OF POSSIBLE FUTURE EXTENSION
NEW 1500mm WIDE CONCRETE PATH SURROUNDING THE SCHOOL
1500mm HIGH WALL
250 x 125mm PRECAST CONCRETE KERB (REFER TO DETAIL 'A' DWG No. A-02(1)
2 NO. BALLCOURTS
1,170m²
PROPOSED LEVEL
BALL COURT CONSTRUCTION AND SPEC. PLEASE REFER TO DRAWING NO. A-02(1)
BALL COURTS TO BE LINED FOR BASKETBALL & TENNIS
DRAINAGE CHANNEL TO EDGE OF BALLCOURT (REFER TO DETAIL 'B' DWG No. A-02(1)
2 4M HIGH GALVANISED CHAIN LINK FENCE AROUND BOTH COURTS AND IN BETWEEN WITH 2 No. 1500mm WIDE LOCKABLE GATES FOR ACCESS IN LOCATION SHOWN REFER TO T-035 FOR FENCE & GATE DETAILS
REFER TO DWG No. T-031 FOR RAMP DETAILS
1500mm HIGH WALL
EXISTING BOUNDARY TREES, HEDGEROW AND FENCING TO BE REMOVED INDICATED IN PURPLE AND DASHED
NEW 215mm x 1500mm HIGH HOLLOW BLOCK WALL SURROUNDING THE NEW GRAVE YARD EXTENSION TO SEPARATE IT FROM THE SCHOOL AND CAPPED WITH PRECAST CONCRETE CAPPING PIERS TO BE ERECTED AS NEEDED IN ACCORDANCE WITH STRUCTURAL ENGINEERS SPECIFICATION
NEW 215mm x 1500mm HIGH HOLLOW BLOCK WALL SURROUNDING THE NEW GRAVE YARD EXTENSION TO SEPARATE IT FROM THE SCHOOL AND CAPPED WITH PRECAST CONCRETE CAPPING PIERS TO BE ERECTED AS NEEDED IN ACCORDANCE WITH STRUCTURAL ENGINEERS SPECIFICATION
EXISTING BOUNDARY TREES HEDGEROW TO BE RETAINED
EXISTING BOUNDARY WALL TO BE DEMOLISHED AND FOUNDATIONS REMOVED GROUND TO BE MADE GOOD AND TOPSOIL TO BE INSTALLED AND GROUND TO BE SEEDED FOR GRASS
GRAVEYARD